


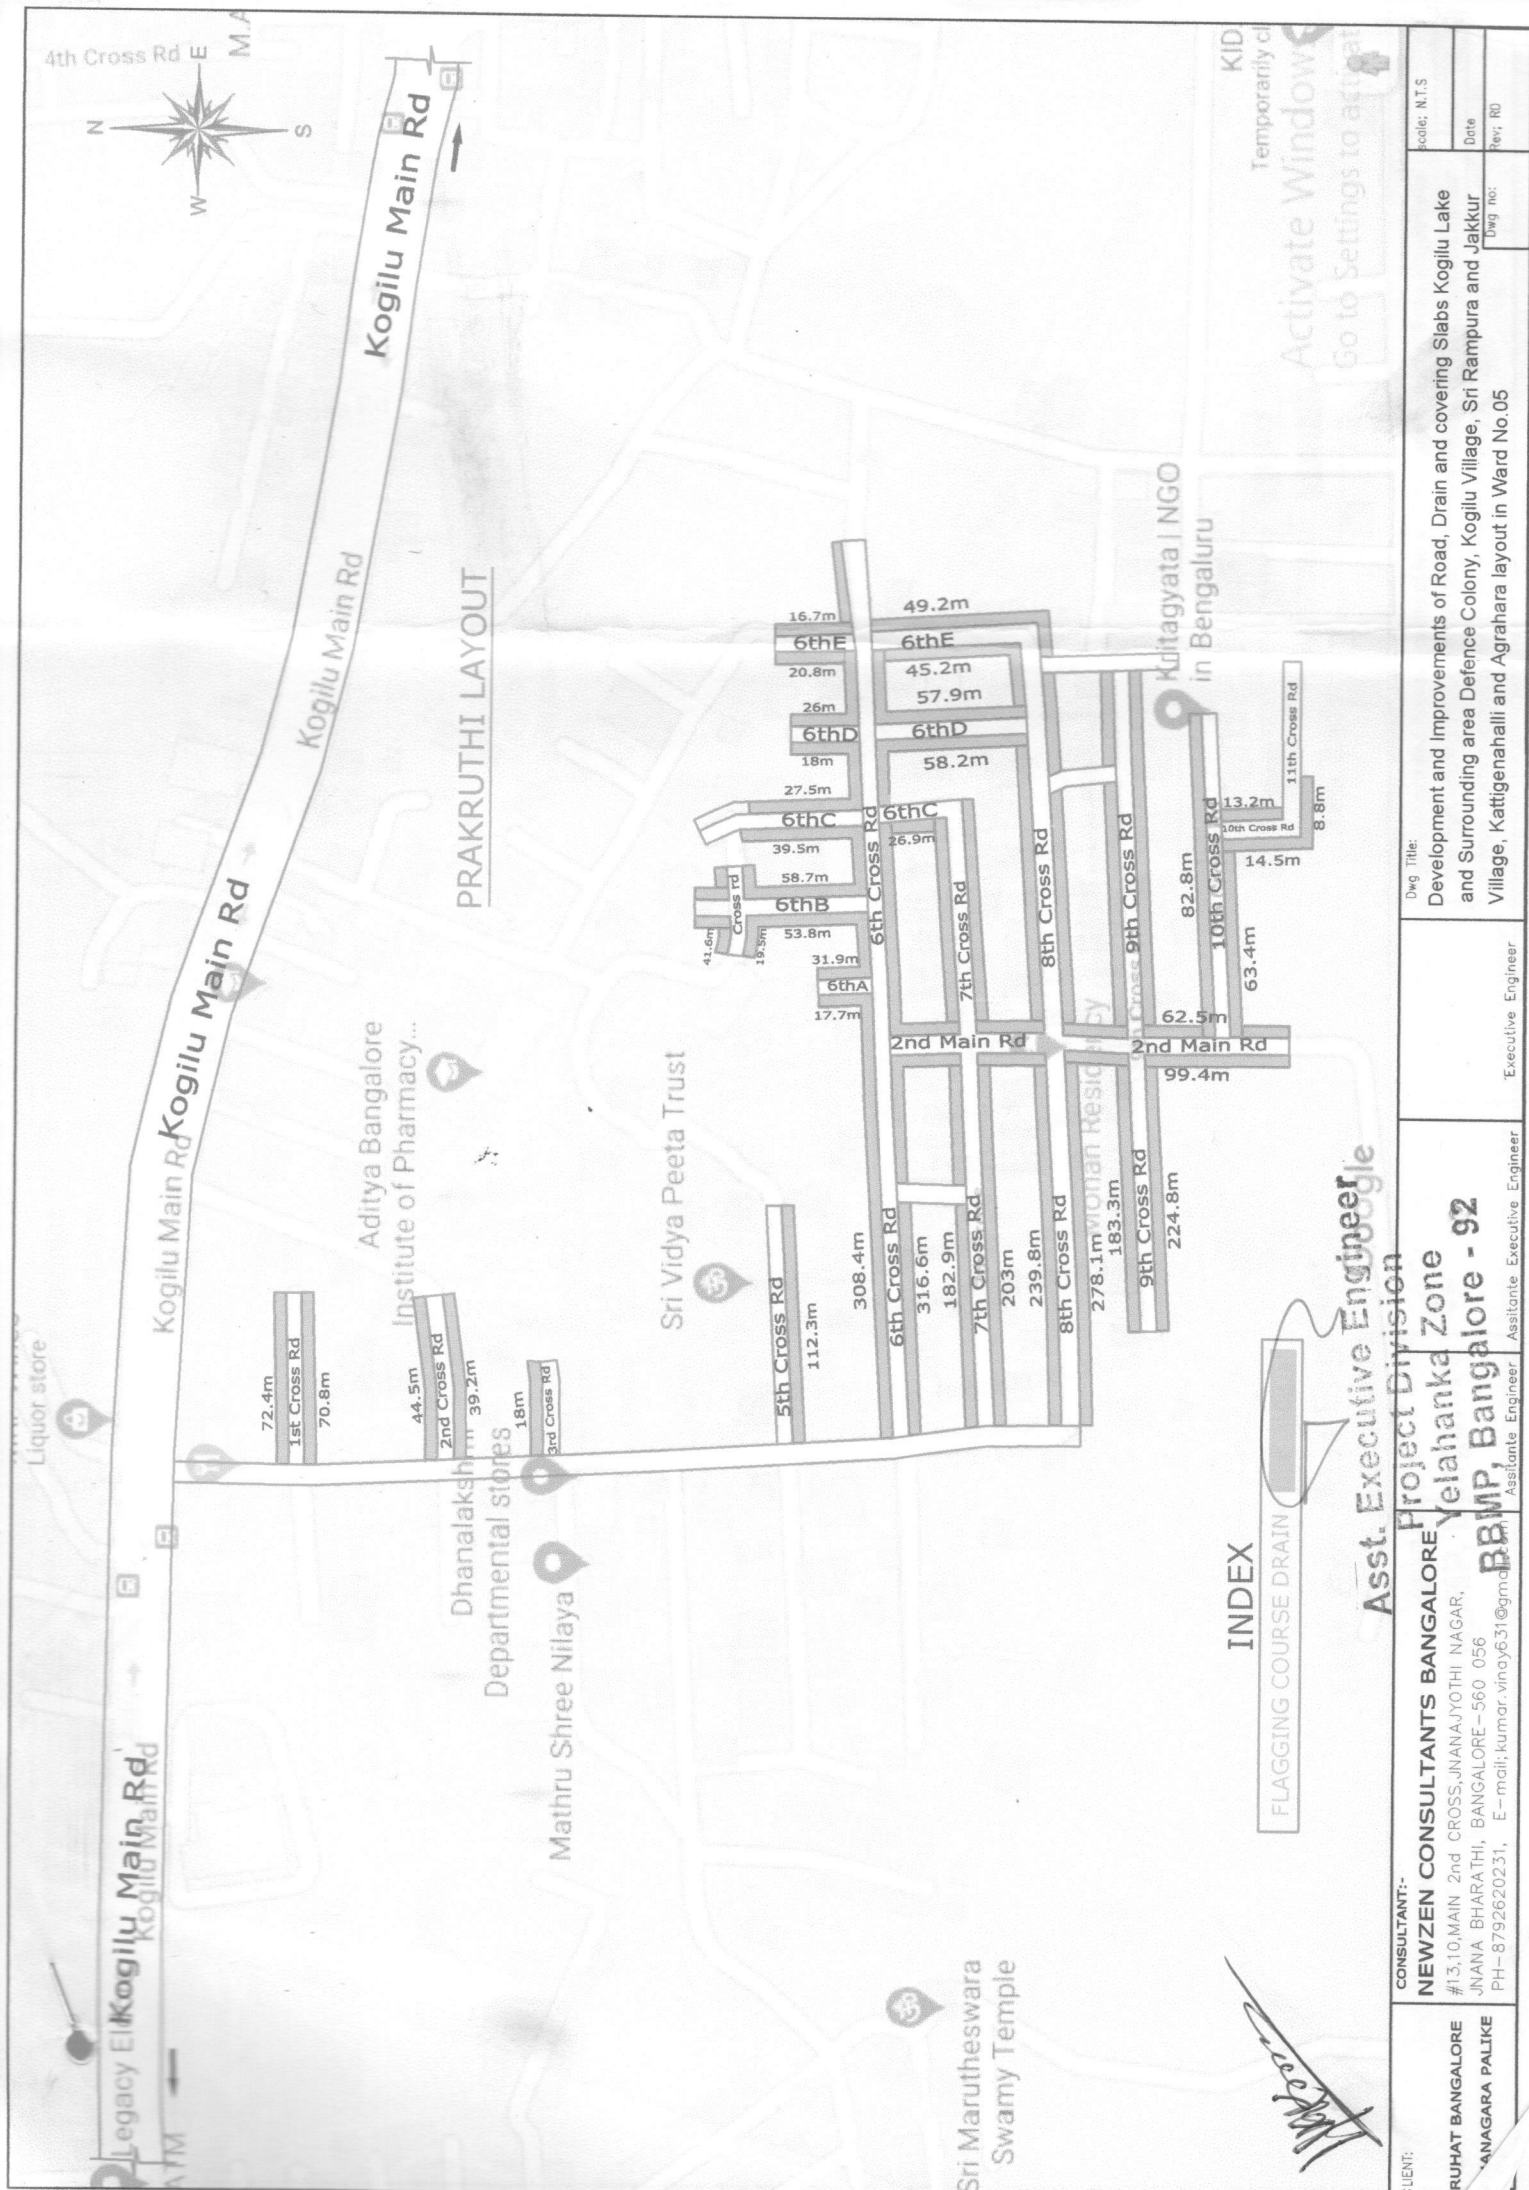

Temporarily closed
Activate Windows
Go to Settings to activate Windows

INDEX
FLAGGING COURSE DRAIN

Scale: N.T.S. Date Rev: RD	Dwg Title: Development and Improvements of Road, Drain and covering Slabs Kogilu Lake and Surrounding area Defence Colony, Kogilu Village, Sri Rampura and Jakkur Village, Kattigenahalli and Agrahara layout in Ward No.05	Asst. Executive Engineer Project Division BBMP, Bangalore - 92	CONSULTANT:- NEWZEN CONSULTANTS BANGALORE #13,10,MAIN 2nd CROSS,JNANAJYOTHI NAGAR, JNANA BHARATHI, BANGALORE-560 056 PH-8792620231, E-mail:kumar.vinay631@gmail.com	Asst. Executive Engineer Project Division BBMP, Bangalore - 92	Asst. Executive Engineer Project Division BBMP, Bangalore - 92	Asst. Executive Engineer Project Division BBMP, Bangalore - 92
----------------------------------	--	--	---	--	--	--



Agrahara Layout

Agrahara Layout main Rd

INDEX

FLAGGING COURSE

Asst. Executive Engineer

Project Division

Yelahanka Zone

BBMP, Bangalore - 92

CONSULTANT:-

NEWZEN CONSULTANTS BANGALORE

#13,10,MAIN 2nd CROSS,JANAJYOTHI NAGAR,

JNANA BHARATHI, BANGALORE-560 056

PH-8792620231, E-mail:kumar.vinay631@gmail.com

RUHAT BANGALORE

NANAGARA PALIKE

Dwg Title:

Development and Improvement of Road, Drain and covering slab Kogilu lake and surrounding area Defence Colony, Sri Rampura and Jakkur Village, Kattigenahalli and Agrahara layout in Ward no.05

Scale: N.T.S

Date

Rev: RD

Dwg no:

Rev: RD

Executive Engineer

Assttante Executive Engineer

Assttante Engineer

Assttante Engineer

Assttante Engineer



KOGILU CIRCLE-G RAMAIAH LAYOUT

BBMP ward 5

ಬಿಬಿಎಂಪಿ

ವಾರ್ಡ್ 5



DTDC New Air Apex

ROYALS

BUYFRESHDAILY

Fruit and vegetable store

K Bike Point

Kogilu Main Rd

Sri Kalika
Industrial Gases

ಶ್ರೀ ಕಾಳಿಕಾ

ಕ್ಯುಗಾರಿಹಾ...

Gas shop

Venugopalaswamy

Temporarily closed

INDEX

FLAGGING COURSE DRAIN

Google

CONSULTANT:-
NEWZEN CONSULTANTS BANGALORE
#13,10,MAIN 2nd CROSS,JNANAJOYTHI NAGAR,
JNANA BHARATHI, BANGALORE-560 056
PH-8792620231, E-mail:kumar.vinay631@gmail.com

Assistant Engineer

Assistant Executive Engineer

Executive Engineer

Asst. Executive Engineer

Project Division

Yelahanka Zone

BBMP, Bangalore - 92


Development and Improvements of Road, Drain and covering Slabs Kogilu Lake
and Surrounding area Defence Colony, Kogilu Village, Sri Rampura and Jakkur
Village, Kattigenahalli and Agrahara layout in Ward No.05

Scale: N.T.S

Date

Drawn by

Rev: R0

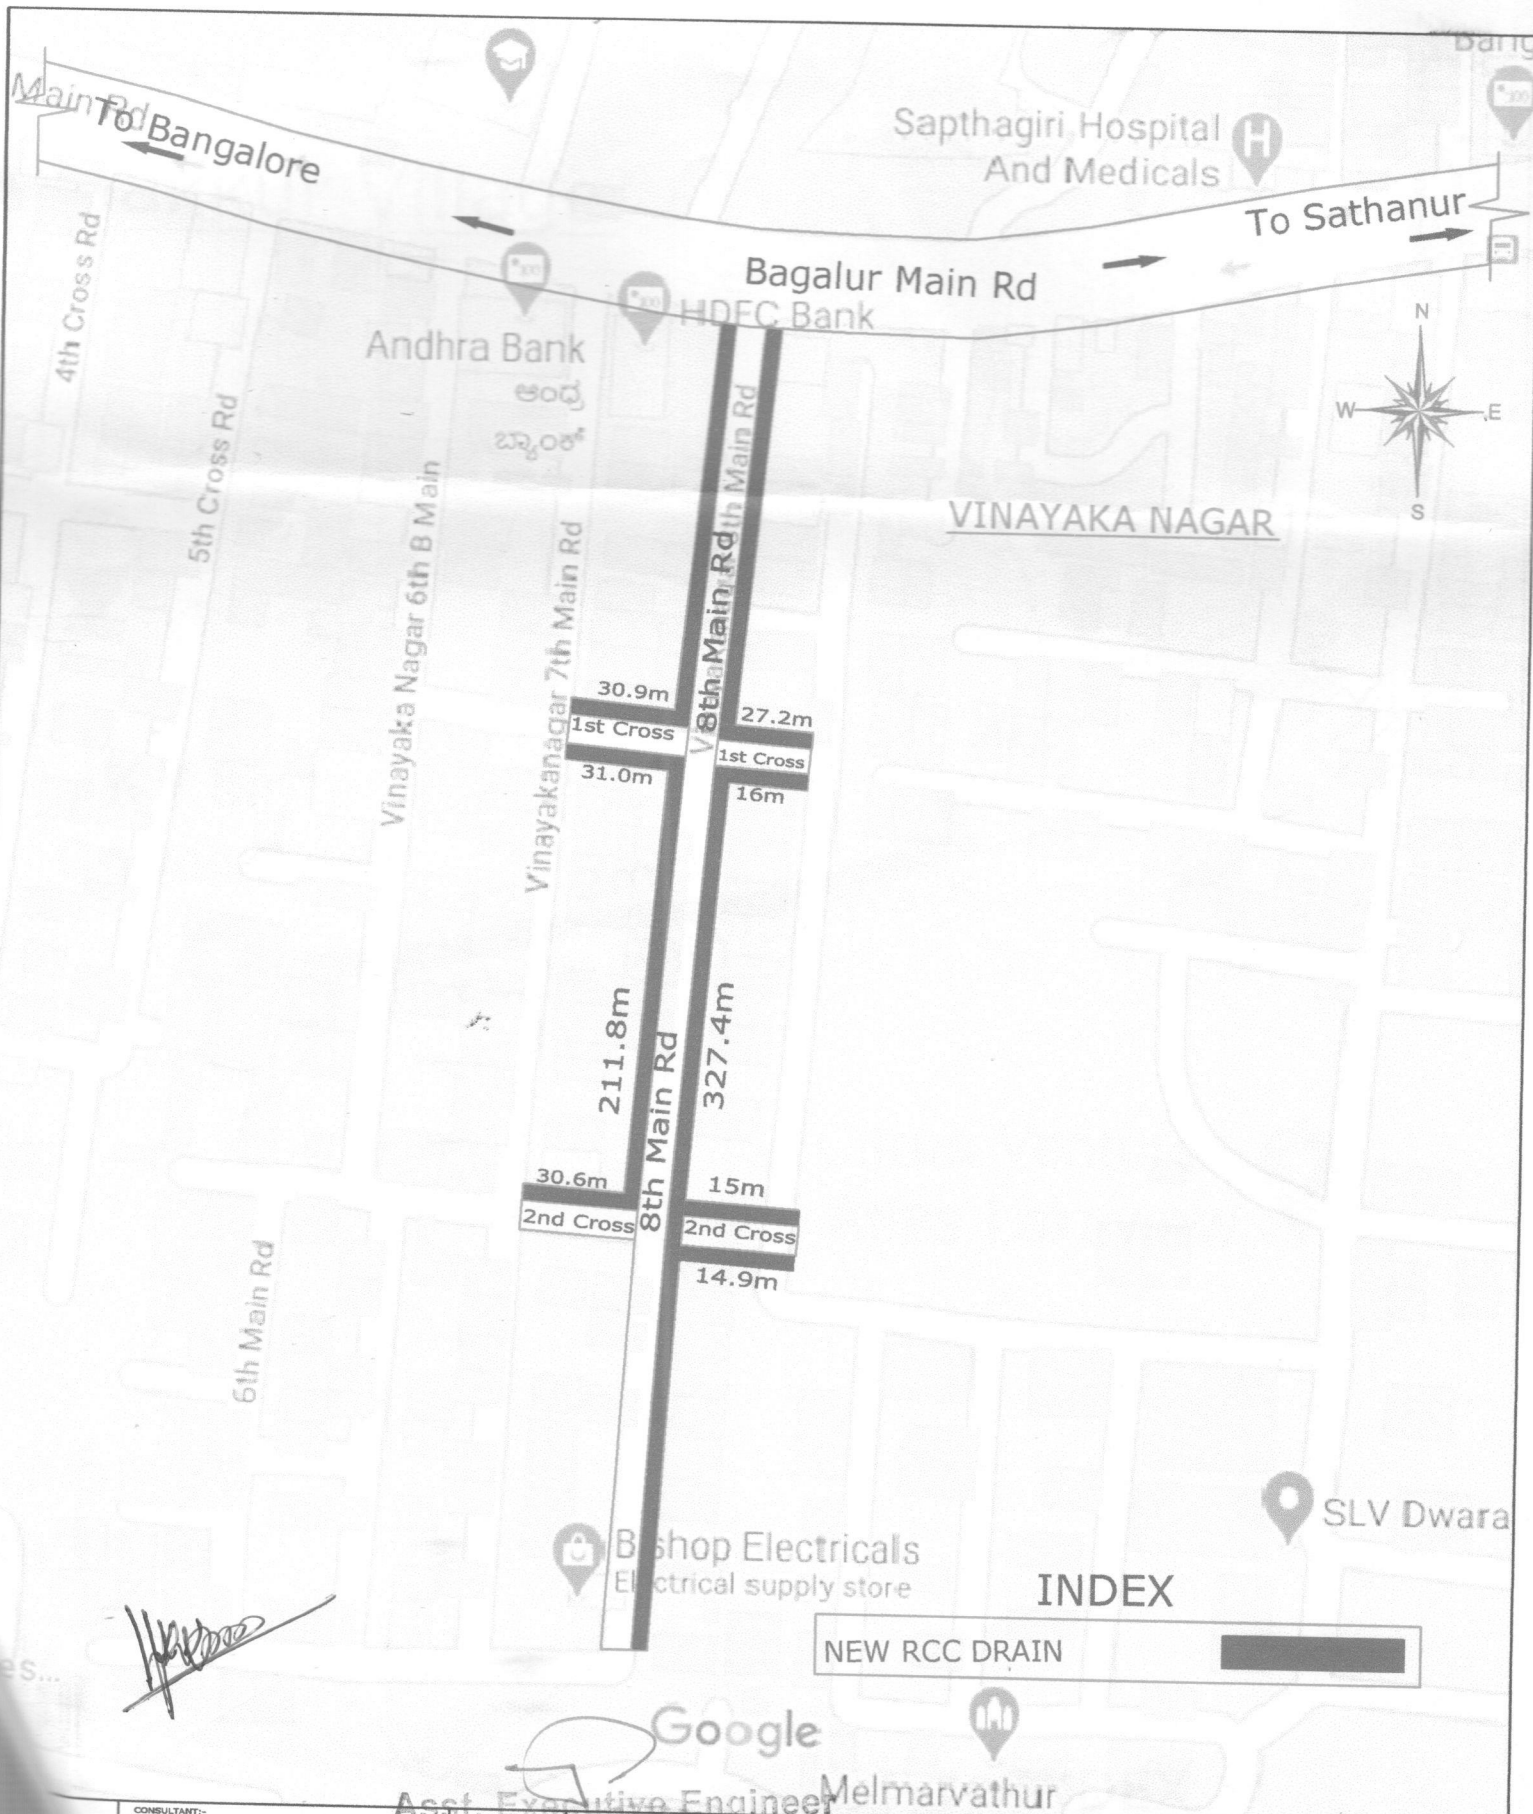

CONSULTANT:-
NEWZEN CONSULTANTS BANGALORE
 #13/10, MAIN 2nd CROSS, NANAJYOTHI NAGAR,
 ANNA BHARATHI, BANGALORE-560 056
 PH- 8792620231, E-mail: kumar.vinay631@gmail.com

Asst. Executive Engineer
Project Division
Yelahanka Zone

Development and Improvements of Road, Drain and covering Slabs Kogilu Lake
 and Surrounding area Defence Colony, Kogilu Village, Sri Rampura and Jakkur
 Village, Kattigenahalli and Agrahara layout in Ward No.05

Scale: N.T.S.
 Date
 Rev: R0

Jakkur Village



K V Bhyre
Gowda Circle

220.2m

Circle to Railway Track

Citrus Ventures
Aries Lakeview

aling
by Dr Su

Google

Asst. Executive Engineer
Project Division
NEW ROAD DRAIN
BBMP, Bangalore - 92

INDEX

CONSULTANTS BANGALORE
JAY SHREE BHAGYAM NAGAR,
BANGALORE - 560 056
Email: info@shreebhagya.com


Development and Improvements of Road, Drain and covering Slabs Kogilu Lake
and Surrounding area Defence Colony, Kogilu Village, Sri Rampura and Jakkur
Village, Kattigenahalli and Agrahara layout in Ward No.05

Scale: N.T.S

Date

Orig. no:

Rev: 00

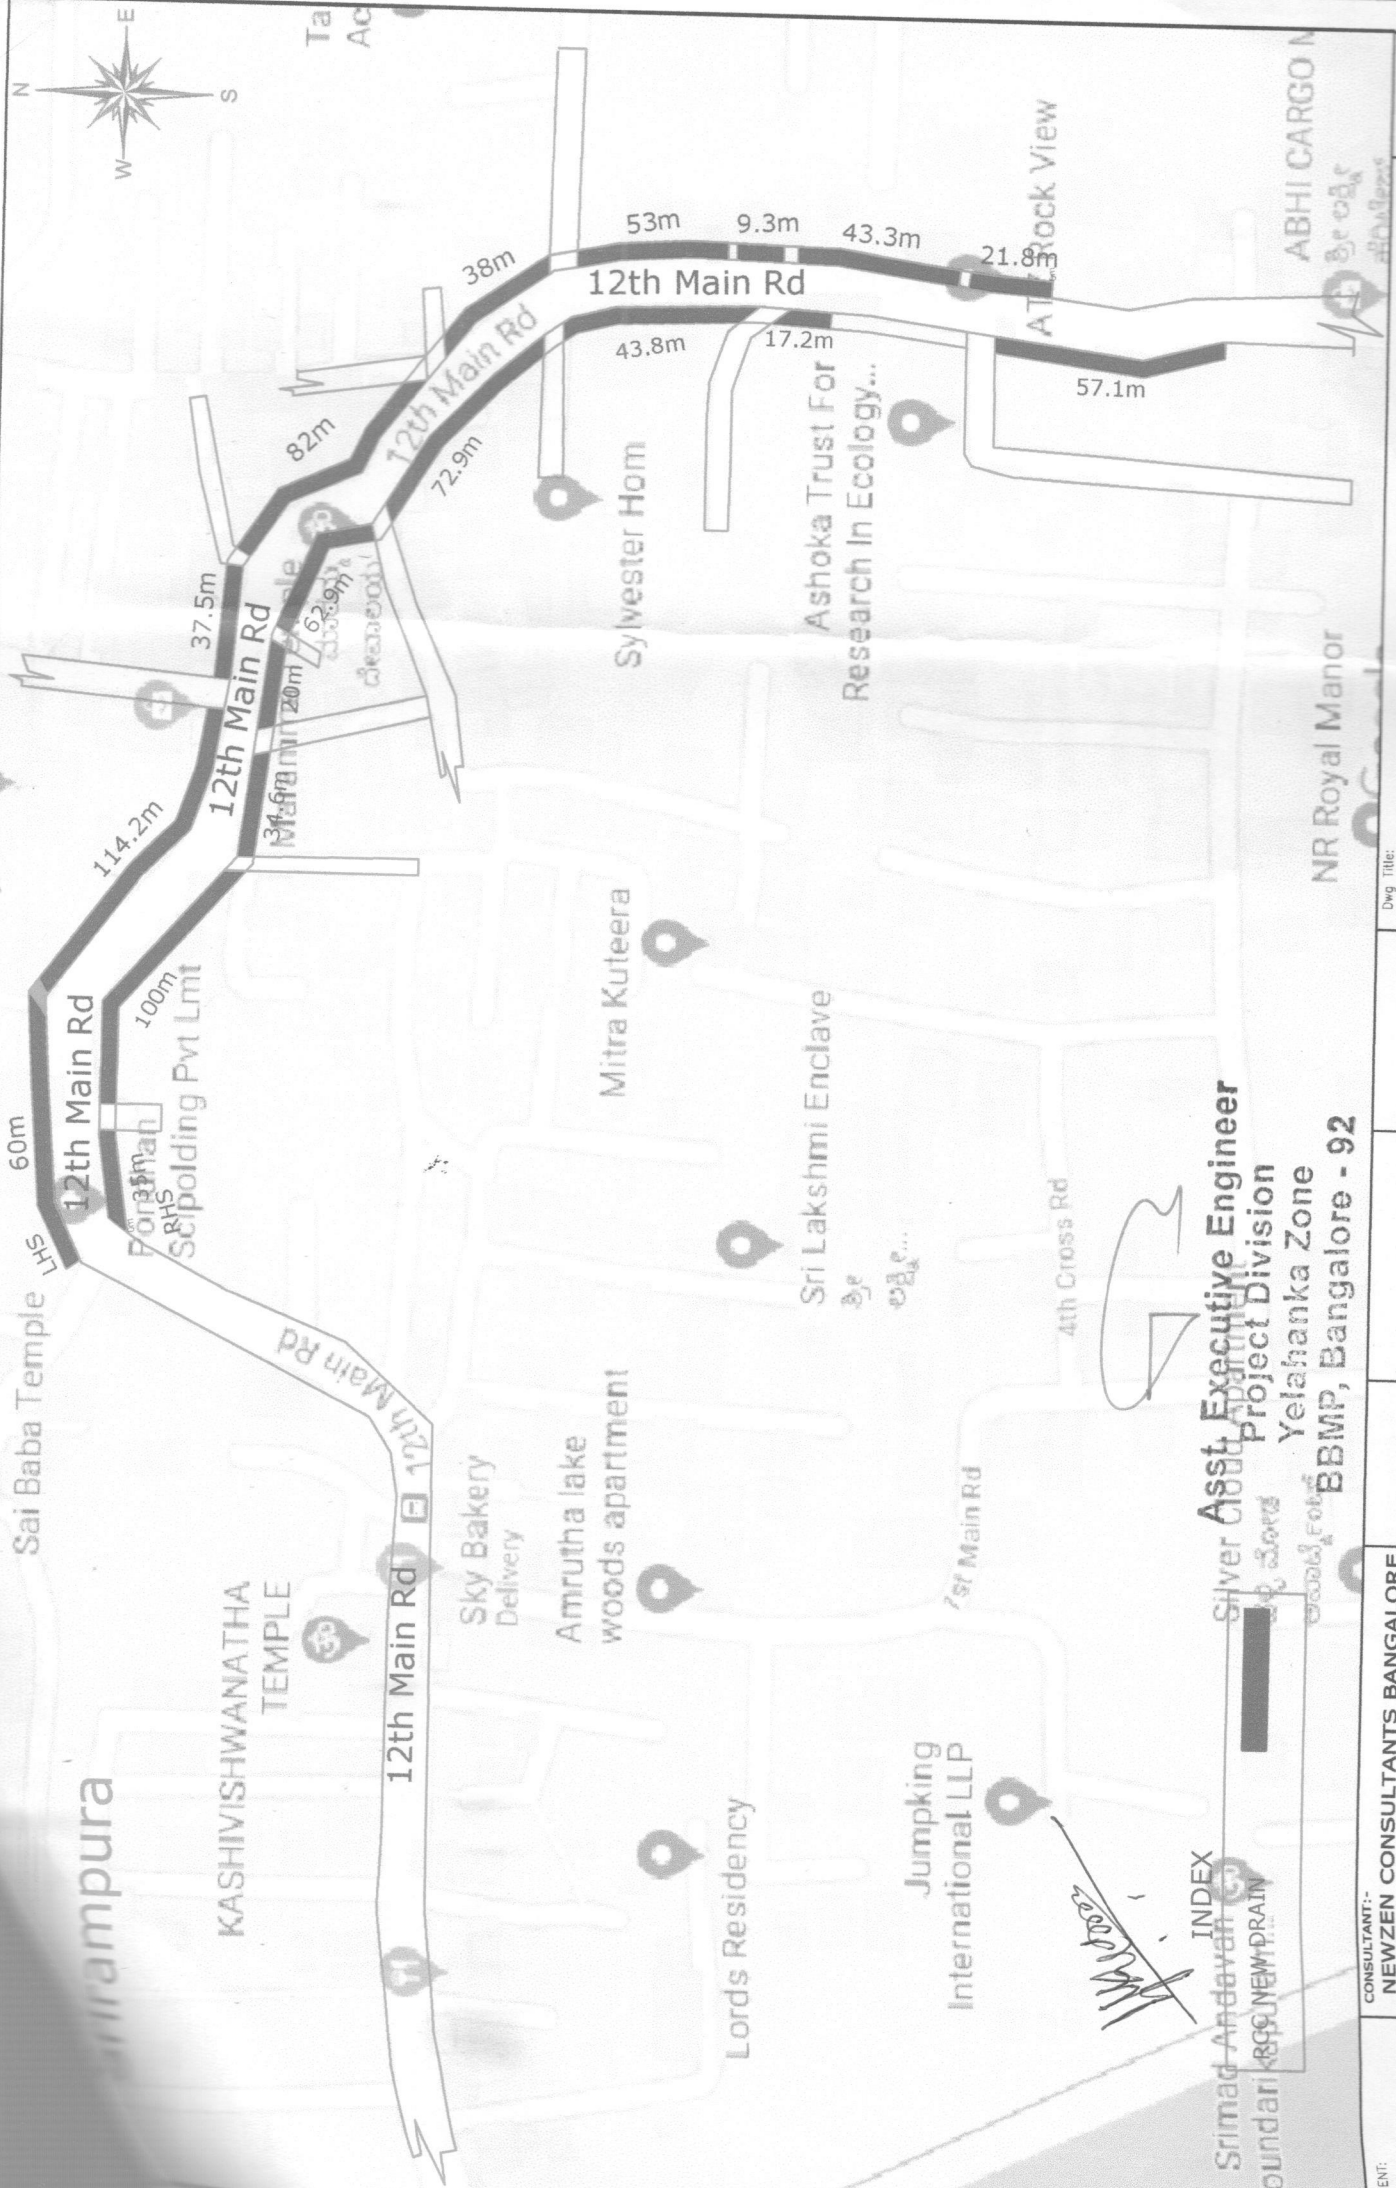

Scale: N.T.S
Date
Page No.

Dwg Title:
Developments and Improvements of Road, Drain and Covering slabs Kogilu lake and Surrounding area Defence Colony, Kogilu Village, Sri Rampura and Jakkur Village, Kattigenahalli and Agrahara layout in Ward No 05

Assitant Engineer
Assitant Engineer
Executive Engineer

CONSULTANT:-
NEWZEN CONSULTANTS BANGALORE
#13.10, MAIN 2nd CROSS, JNANAJOYOTHI NAGAR,
JNANA BHARATHI, BANGALORE - 560 056
PH-8792620231, E-mail:kumar.vinay631@gmail.com

INDEX
Srimad Andavan
oundari 899 NEW DRAIN

BBMP, Bangalore - 92

Yelahanka Zone

Project Division